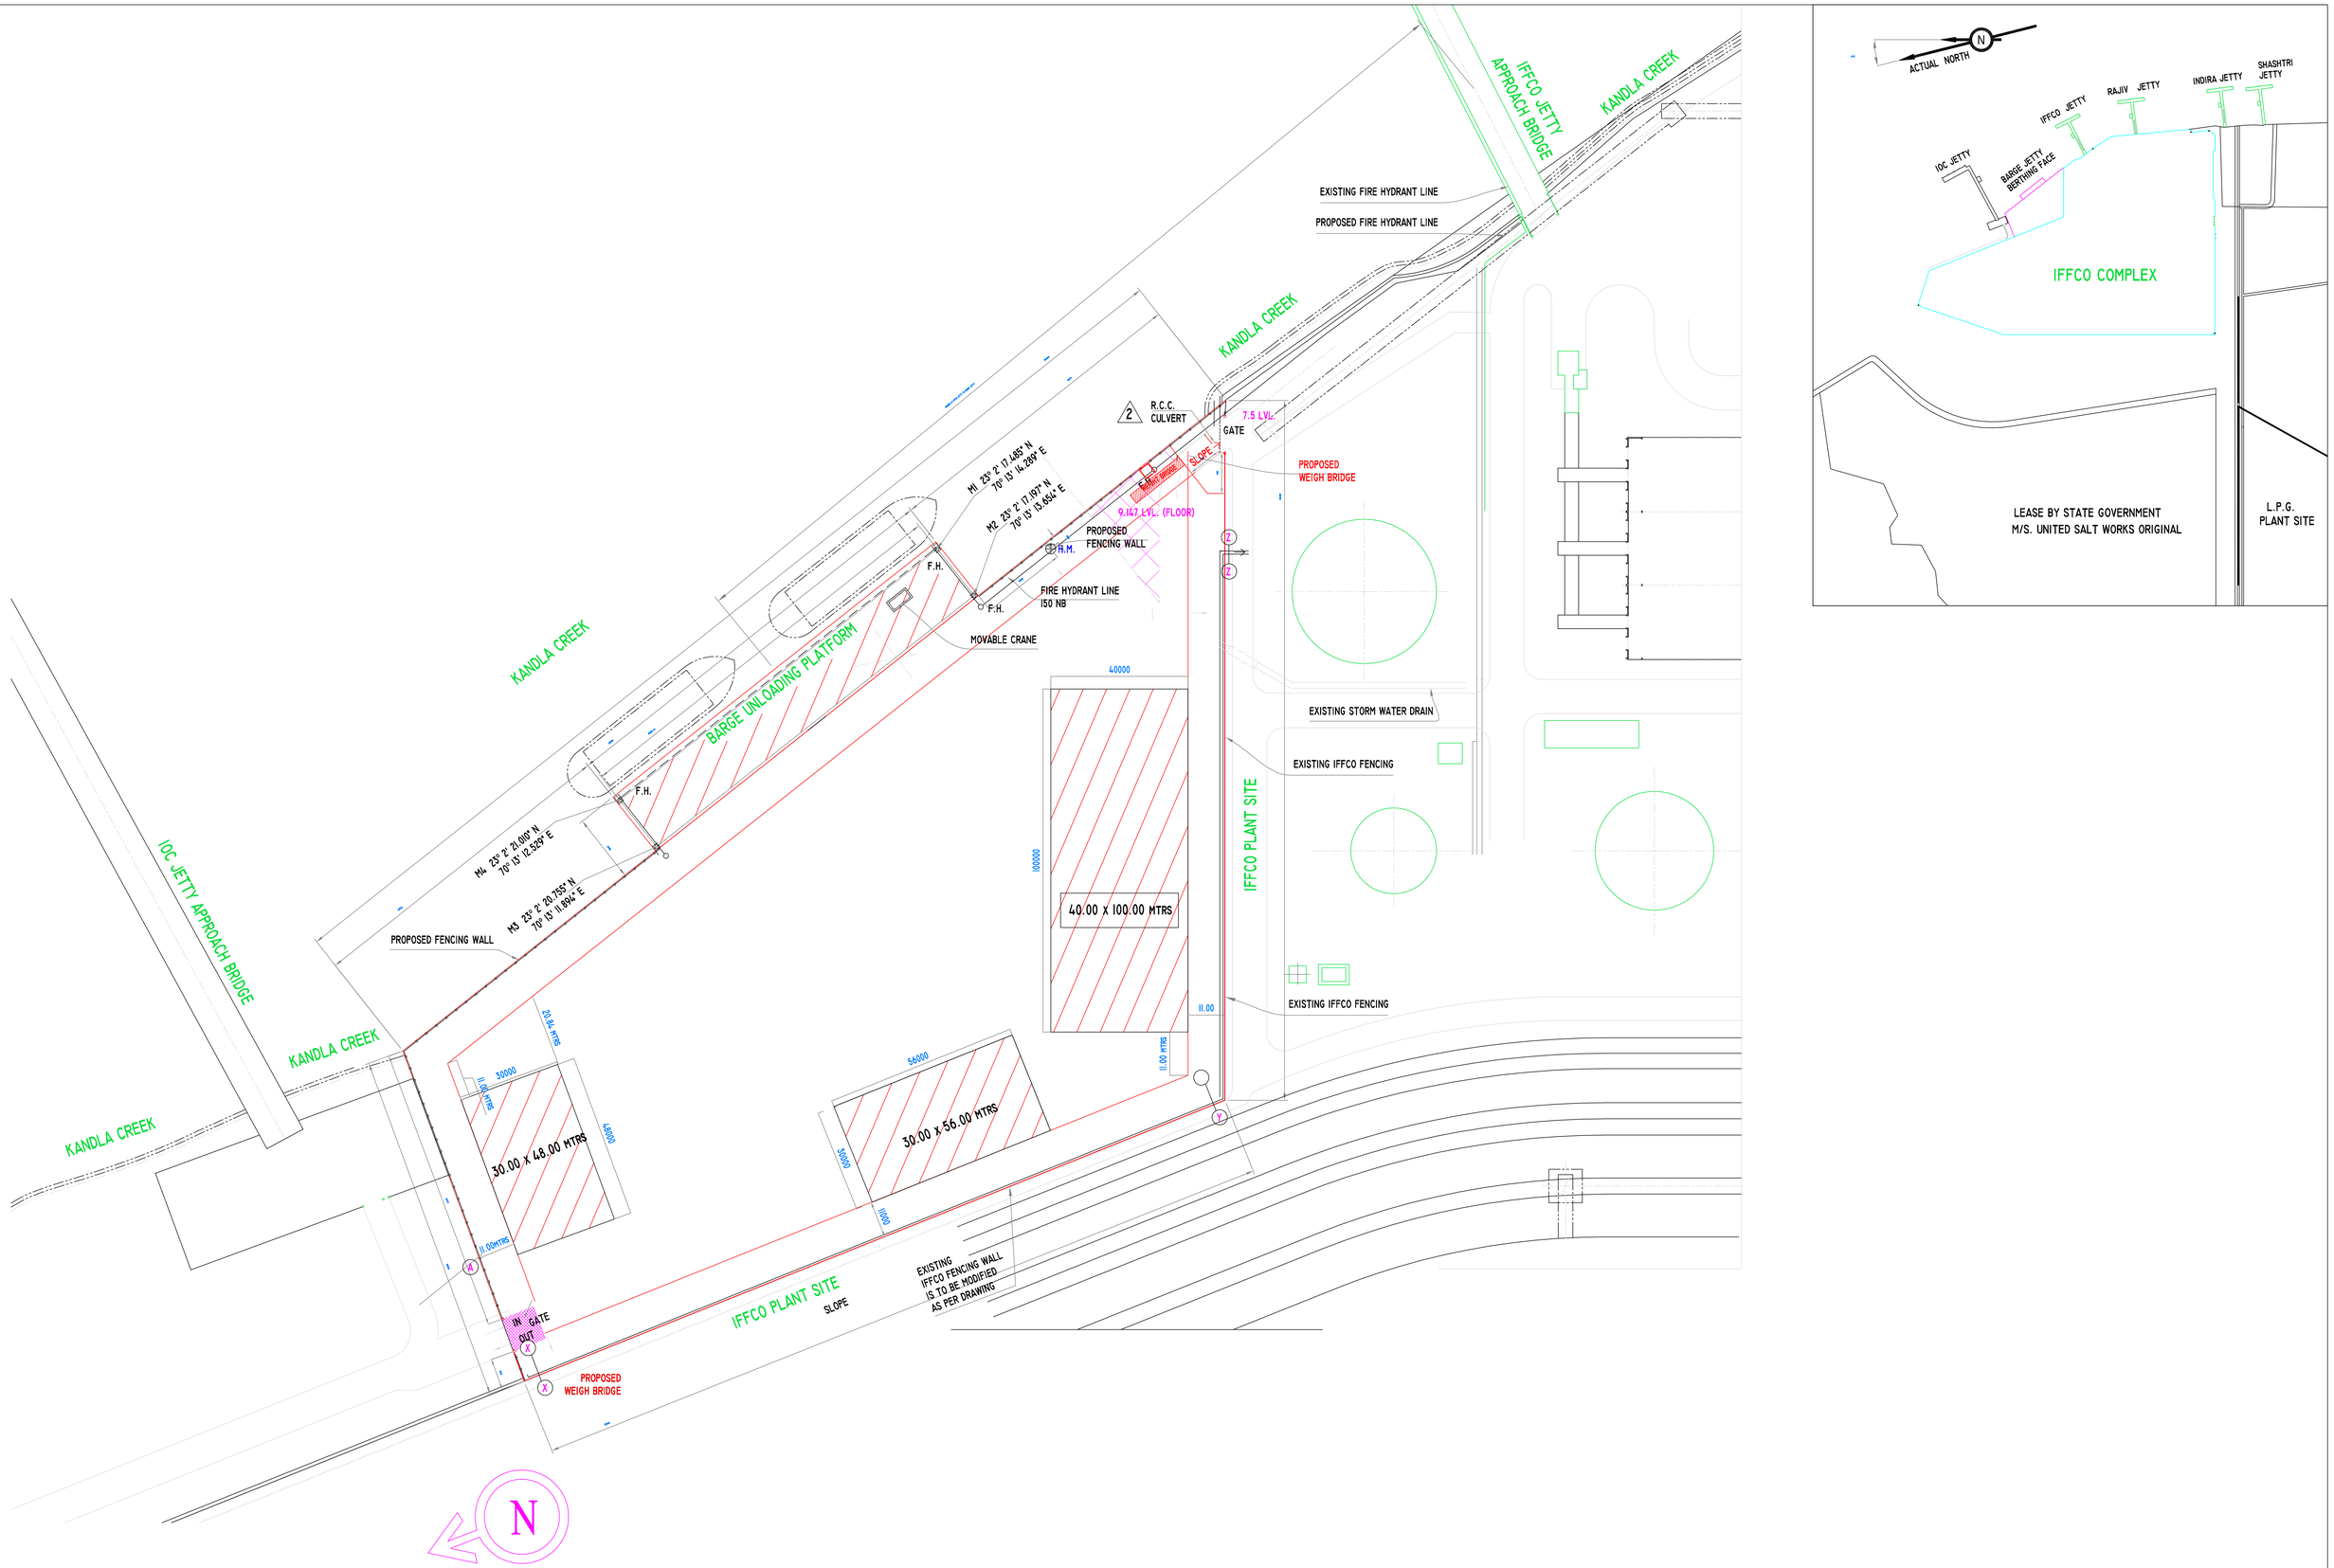

SITE PLAN OF IKBLL BARGE JETTY AND STORAGE SHED

PDF created with FinePrint pdfFactory Pro trial version www.pdffactory.com